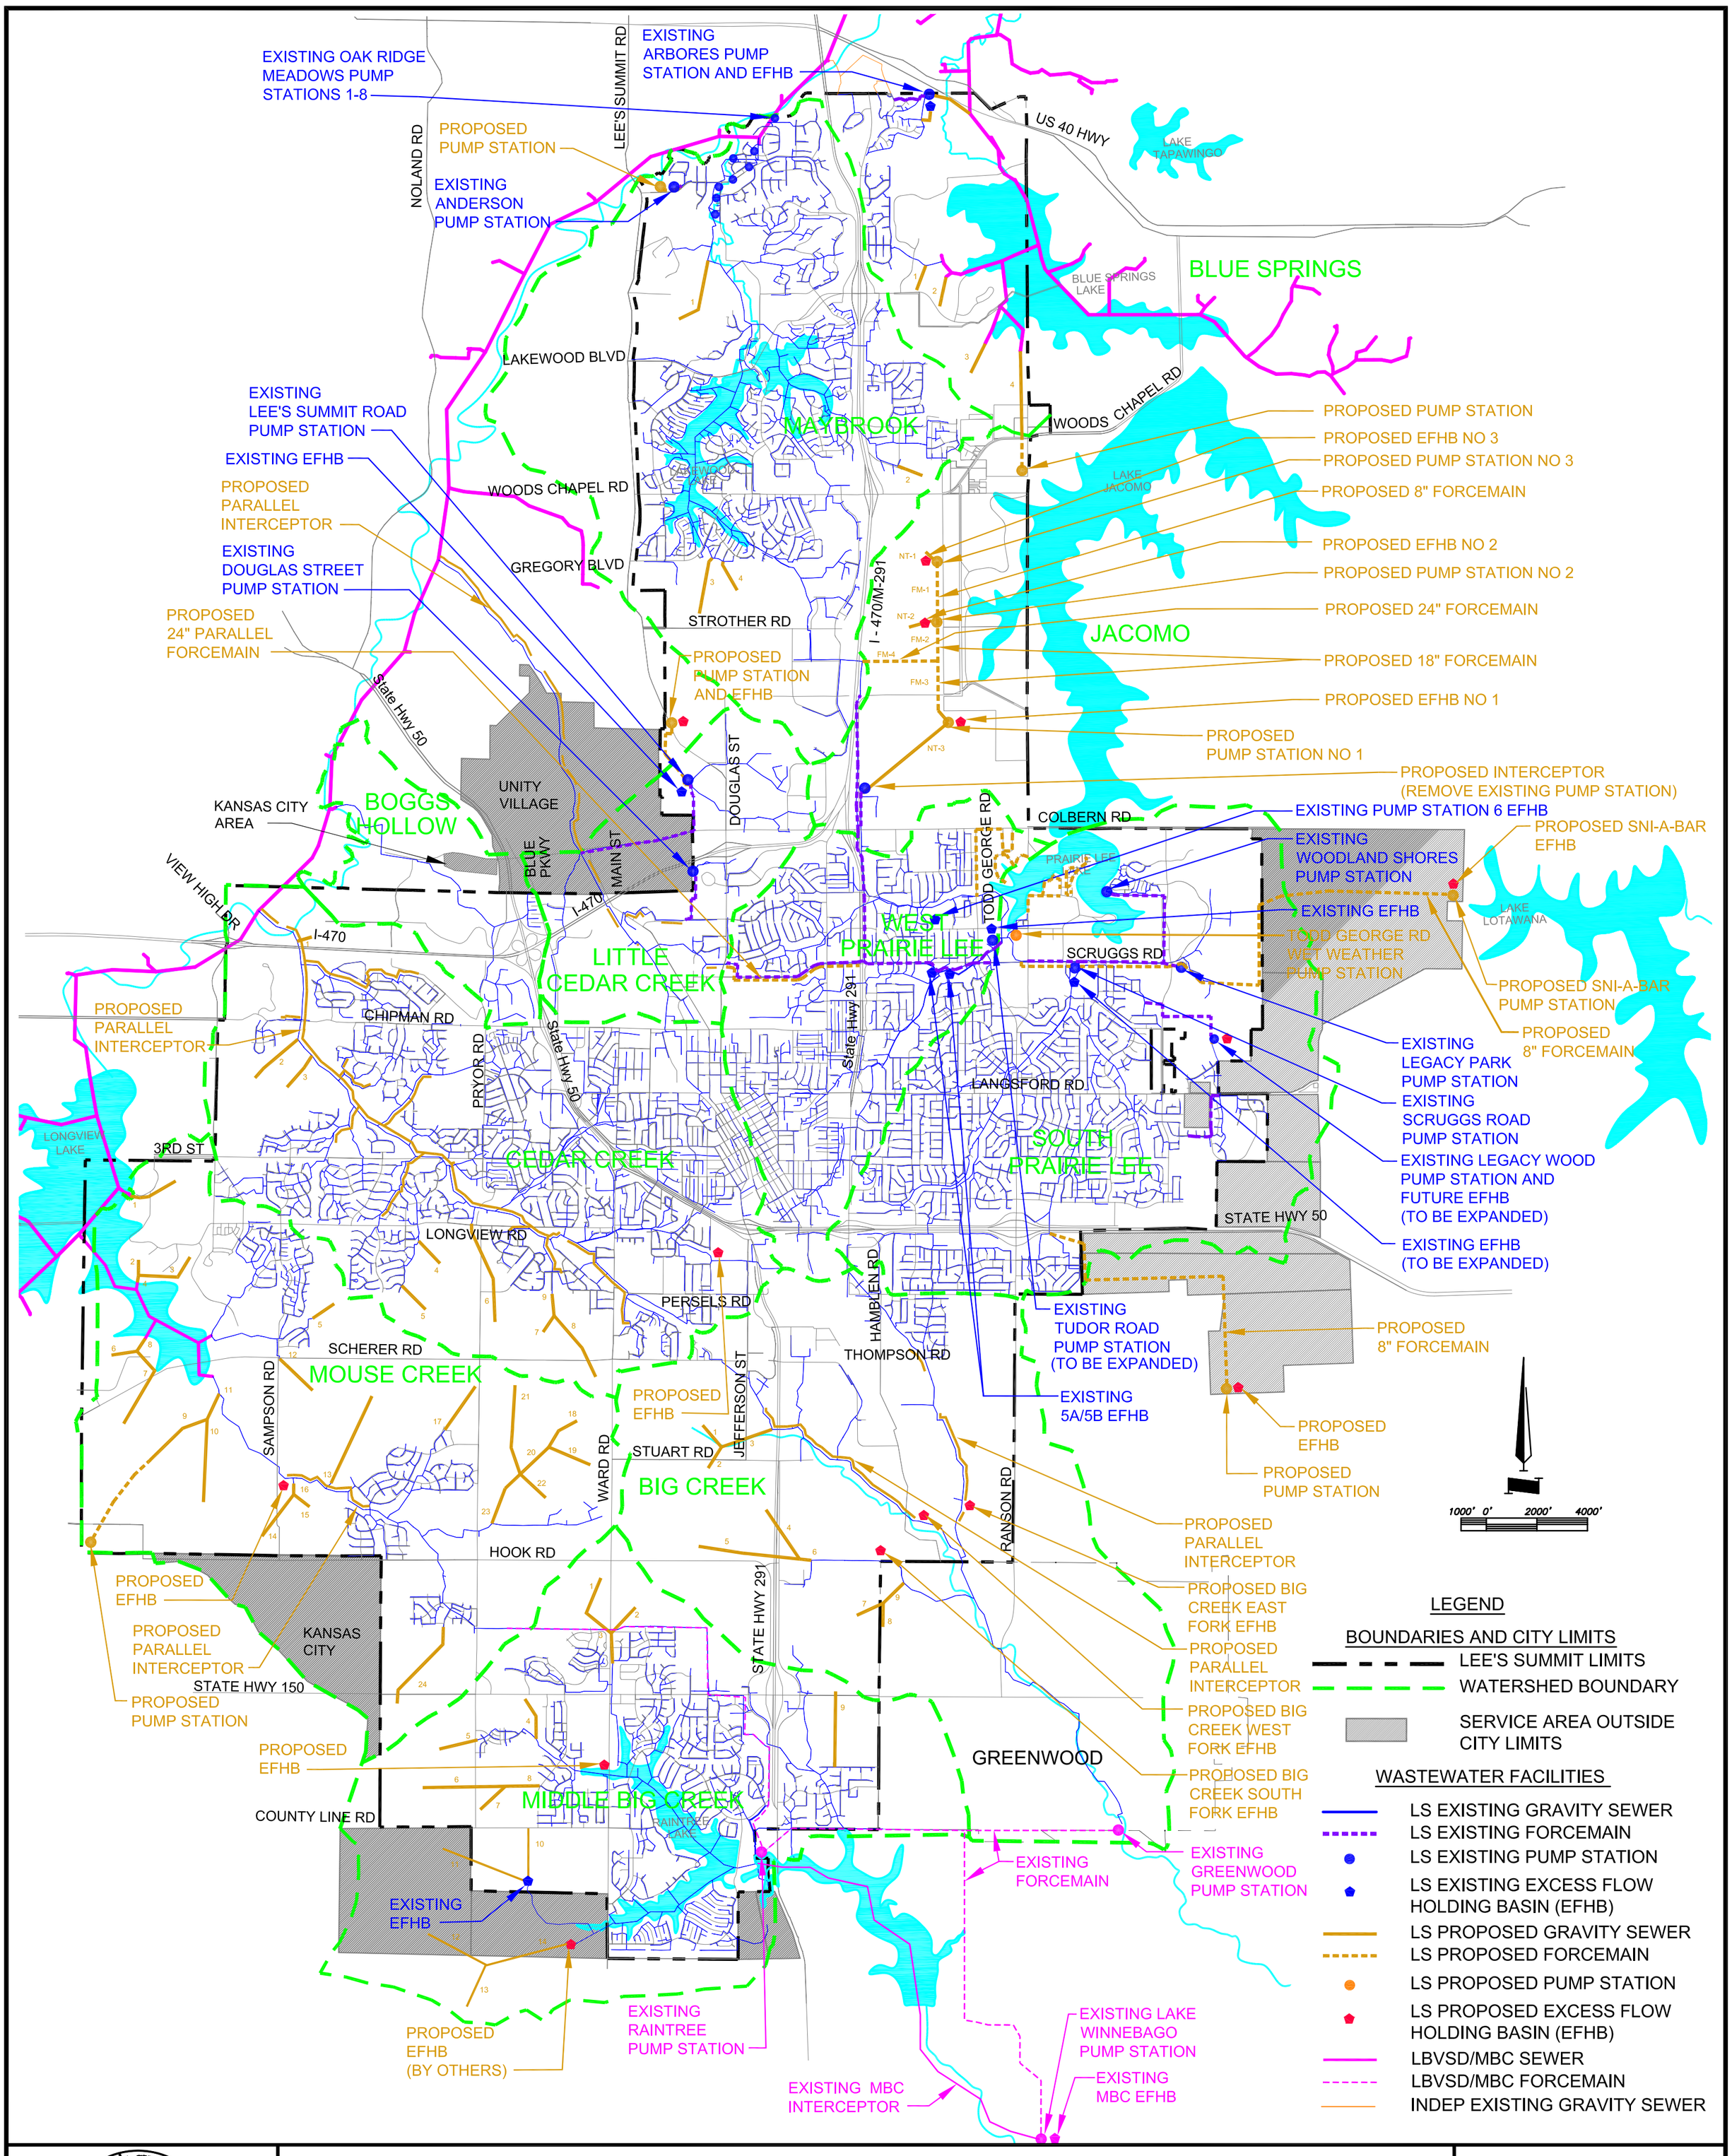

CITY OF LEE'S SUMMIT WASTEWATER MASTER PLAN

ULTIMATE CONDITION WASTEWATER CONVEYANCE PLAN

FIGURE 5-2

P:\300000327I-Lee'sSummit Wastewater Master PLan\CAD\EXHIBITS\8-11-06\Figure 5-2.DWG