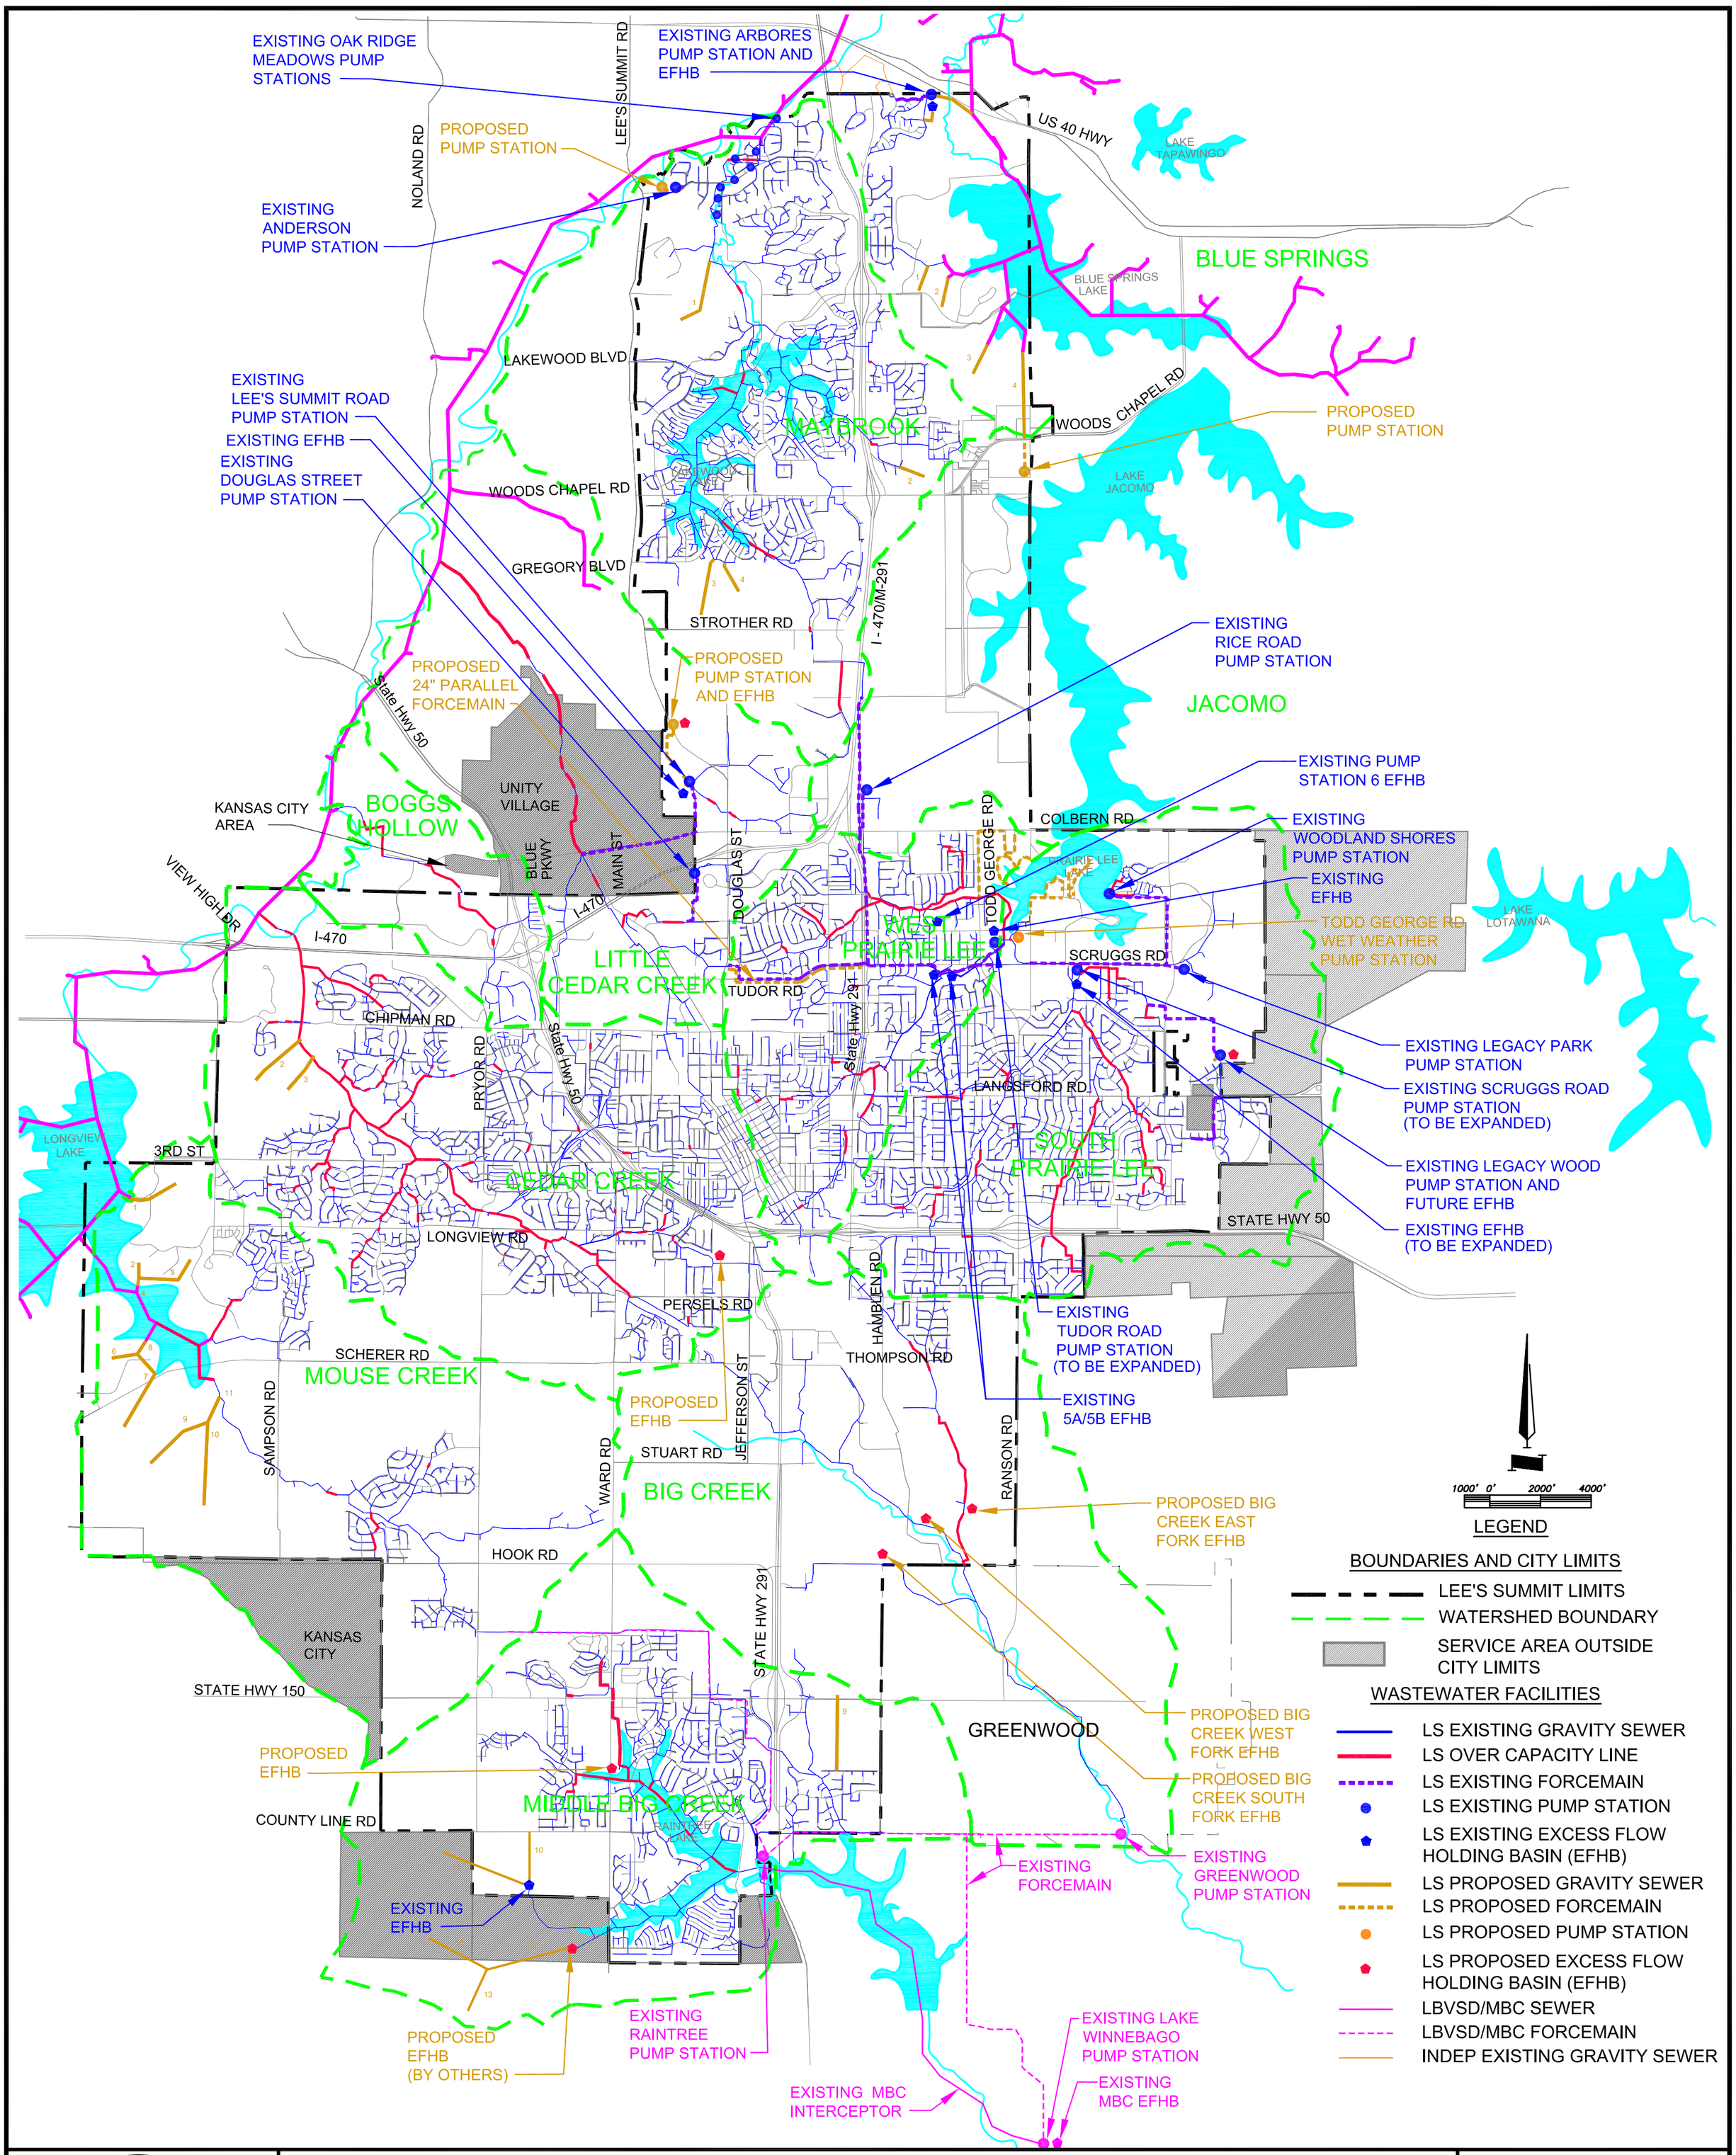

CITY OF LEE'S SUMMIT WASTEWATER MASTER PLAN

2015 CONDITION OF CONVEYANCE/COLLECTION SYSTEM BOTTLENECKS

FIGURE 8-1

Archer CH2MHILL

P:\300000327I-Lee'sSummit Wastewater Master PLan\CAD\EXHIBITS\8-11-06\Figure 8-1.DWG